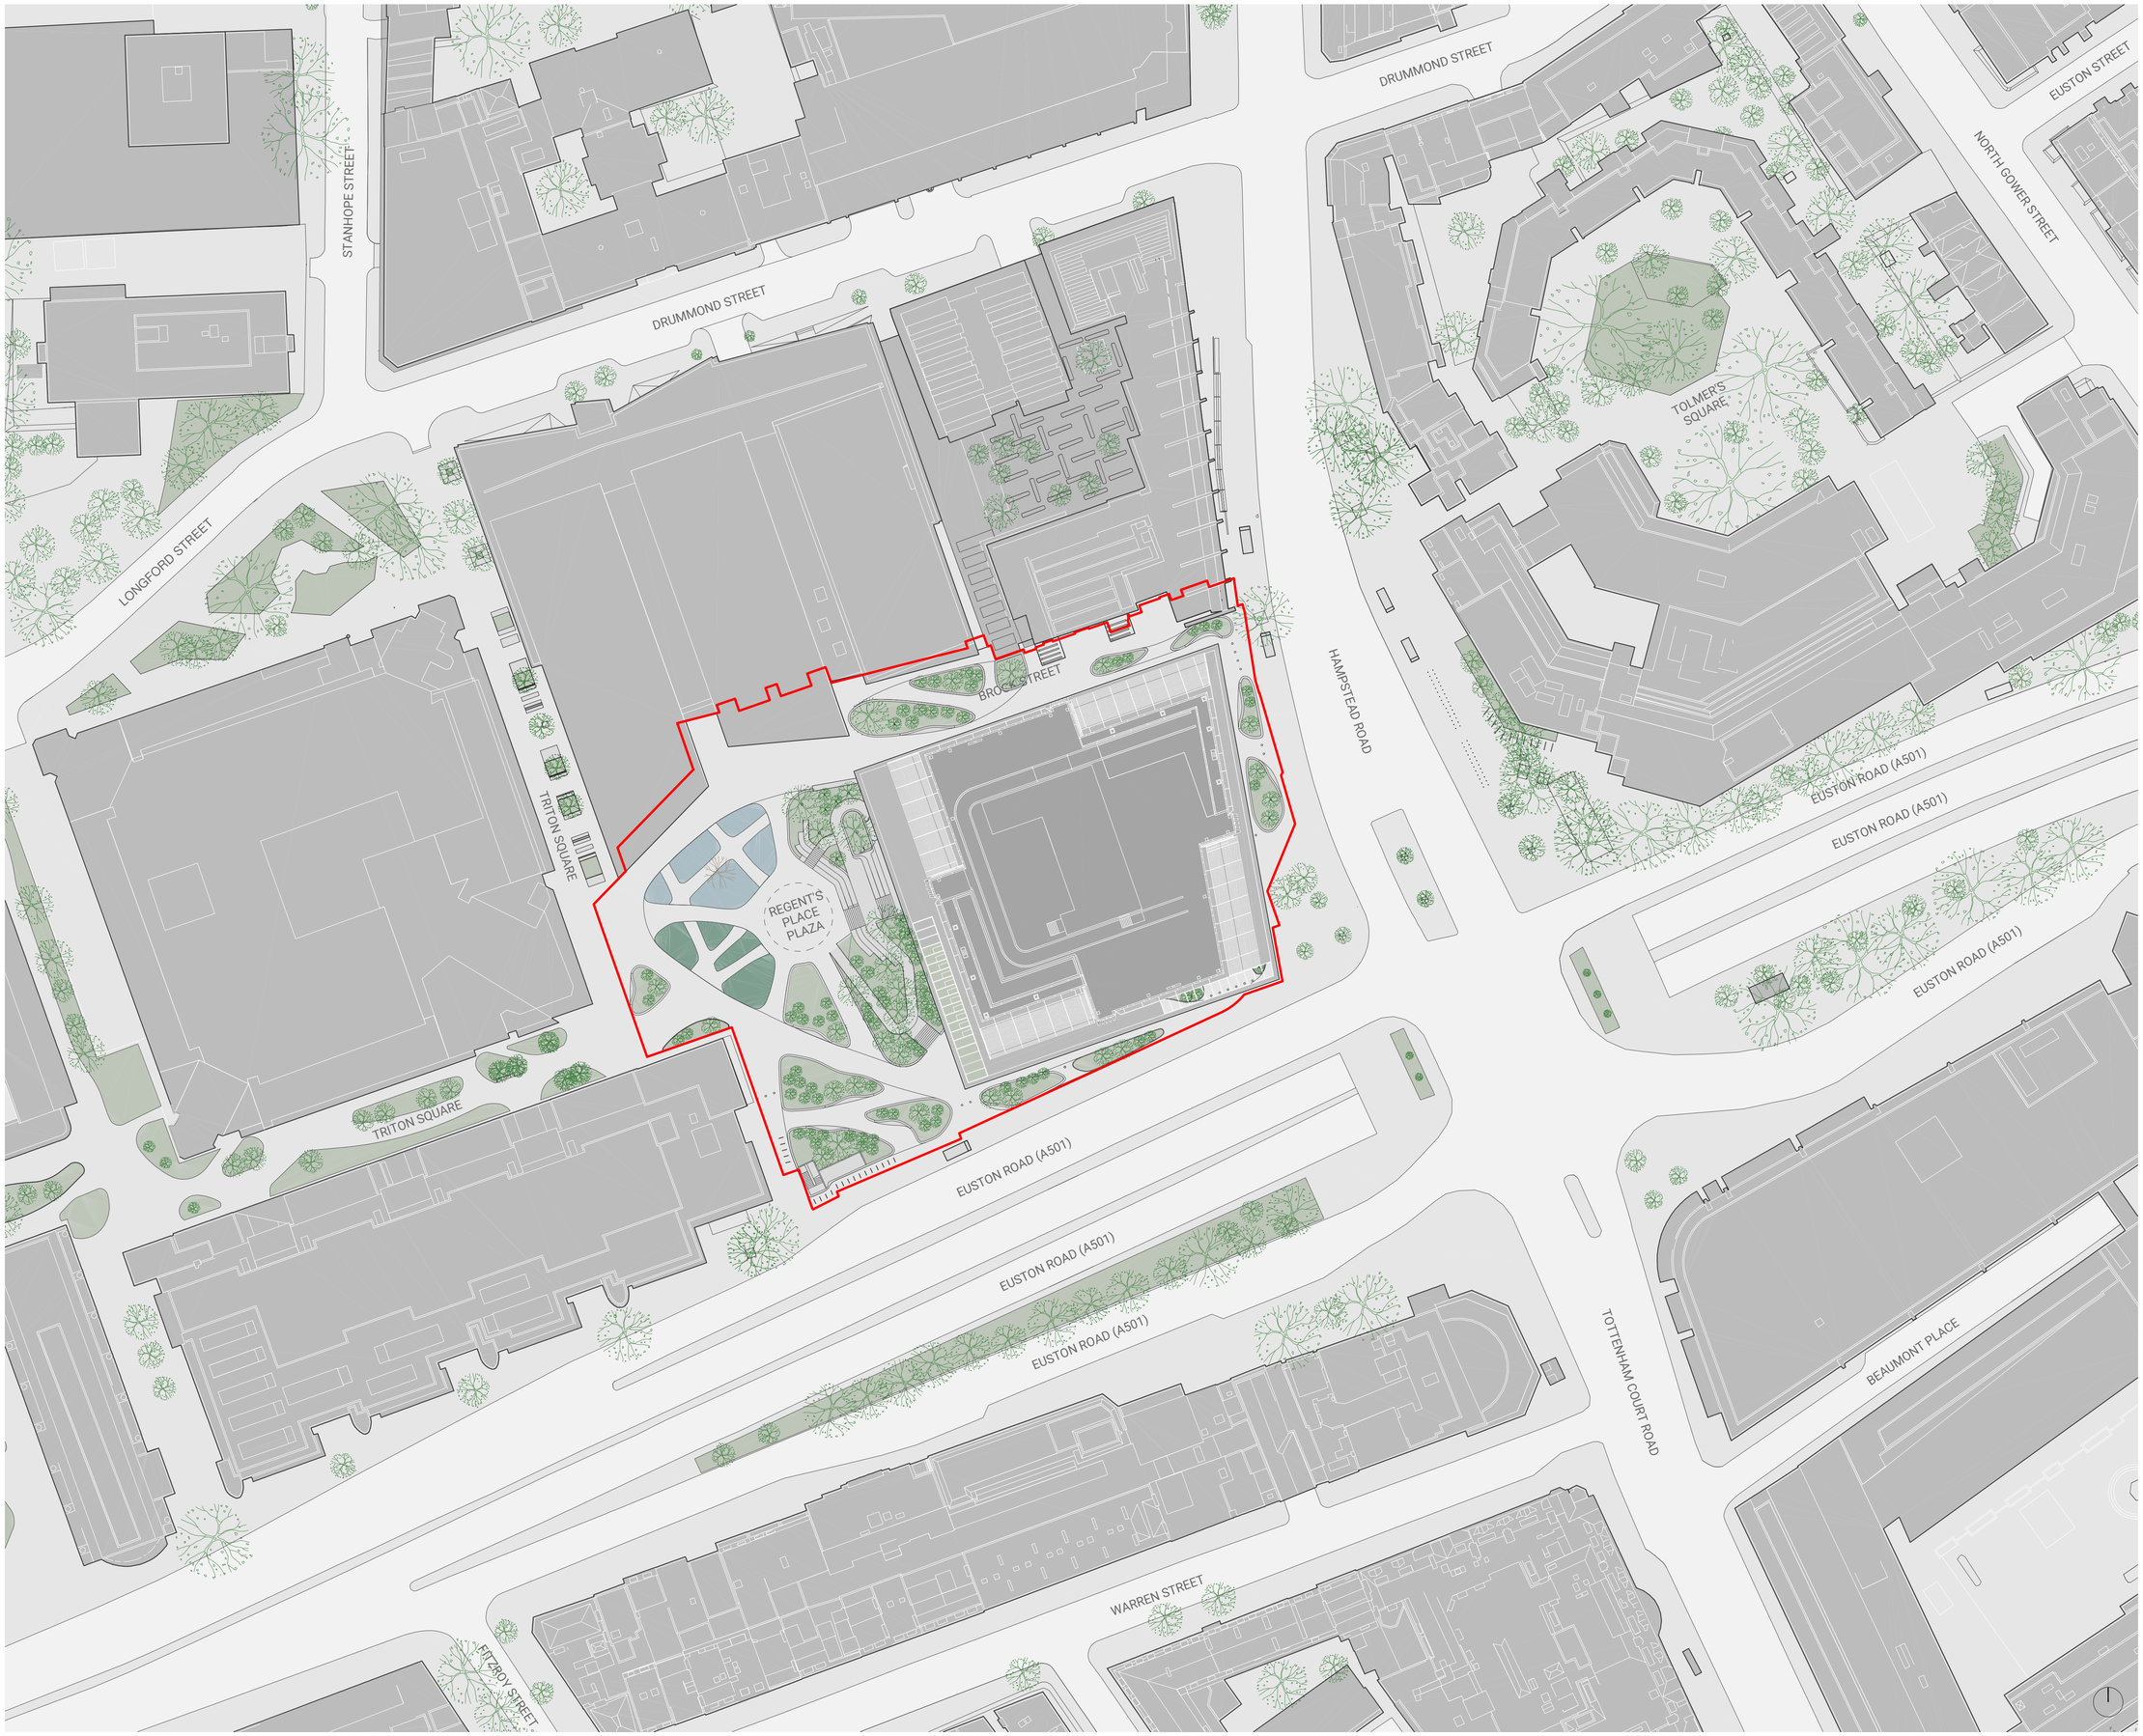

Euston Tower

Notes

1. Do not scale drawings. Dimensions govern.
2. All dimensions are in millimeters unless noted otherwise.
3. All dimensions shall be verified on site before proceeding.
4. The author shall be notified in writing of any discrepancies.
5. This drawing is protected by copyright.

Key:

Proposed Red Line Boundary

Revisions:

P1: Planning Submission

-
-
-
-
-
-
-
-
-
-

3XN

PROJECT NAME	EUSTON TOWER
AUTHOR PROJECT NUMBER	1312
PROJECT PHASE	**PLANNING APPLICATION**
CLIENT	
	British Land Property Management Limited
	York House 45, Seymour Street, London. W1H 7LX
	info@britishland.com / Tel: +44 20 7486 4466

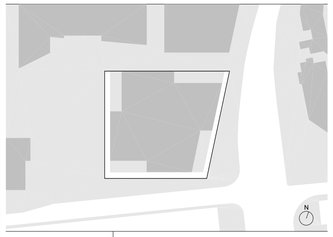

GRAPHIC SCALE	0 5M 10M 25M
SCALE	1 : 500 (A1)
AUTHOR	3XN
REVISION	P1
ISSUE DATE	**01/12/2023**
DRAWING TITLE	**Site Plan - Proposed**
DRAWING NUMBER	ET-DR-A-1001