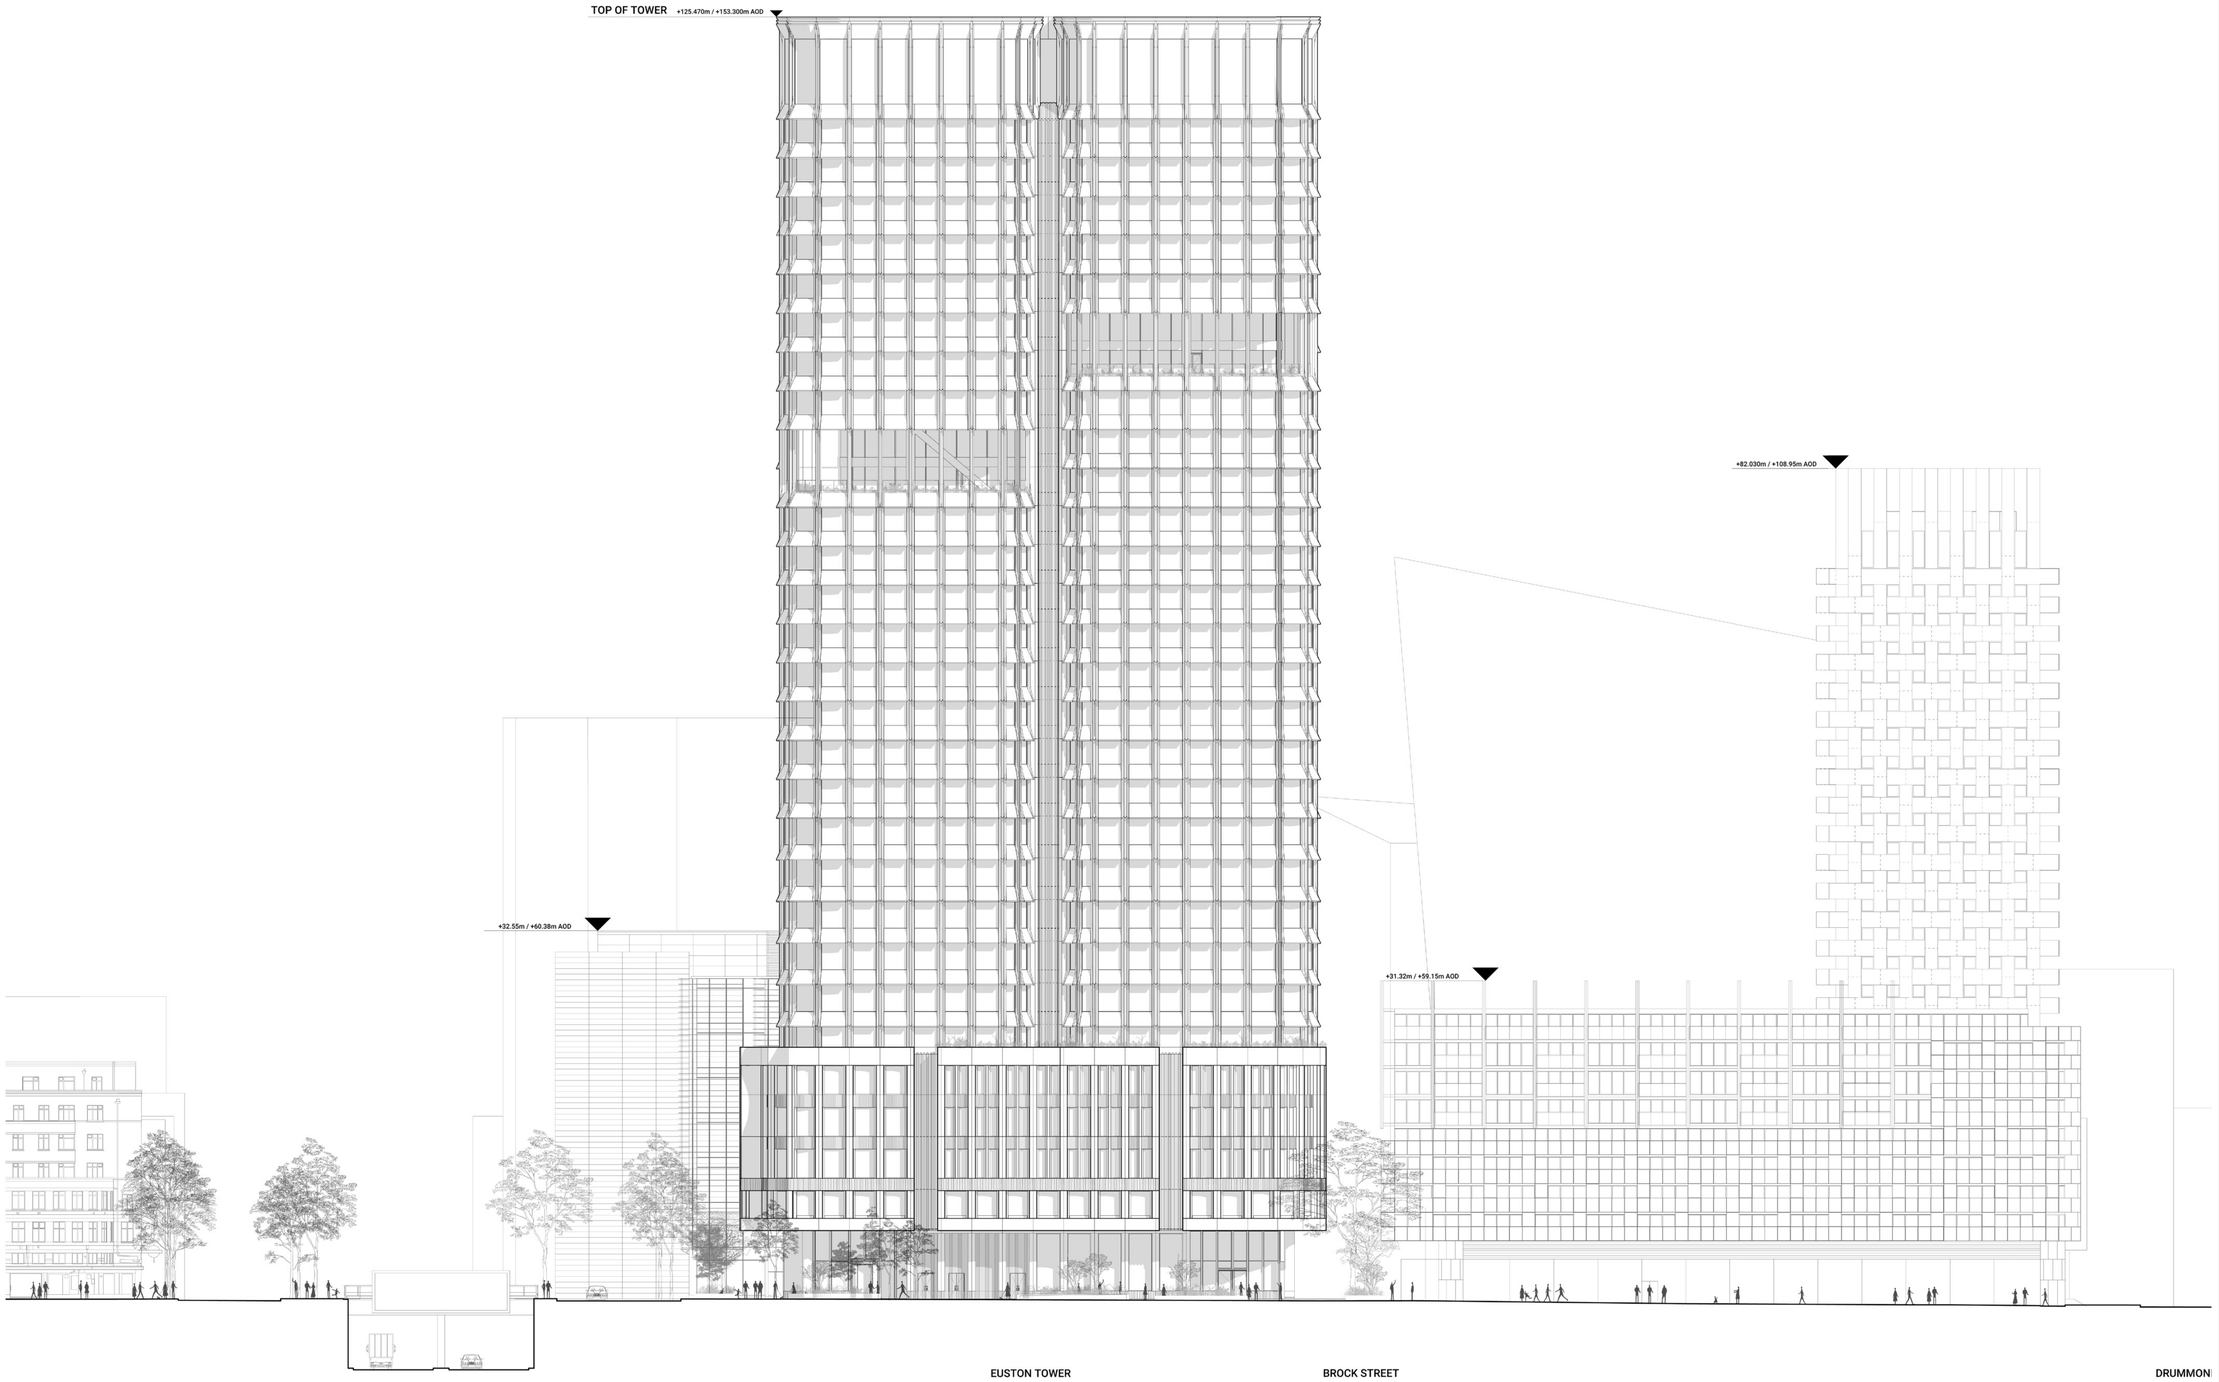

Euston Tower

Notes

1. Do not scale drawings. Dimensions govern.
2. All dimensions are in millimeters unless noted otherwise.
3. All dimensions shall be verified on site before proceeding.
4. The author shall be notified in writing of any discrepancies.
5. This drawing is protected by copyright.

Revisions:

P1: Planning Submission (December 2023)

P2: Revisions to Application

-
-
-
-
-
-
-
-
-
-
-
-
-

3XN

PROJECT NAME	EUSTON TOWER
AUTHOR PROJECT NUMBER	1312
PROJECT PHASE	**PLANNING APPLICATION**
CLIENT	

British Land Property Management Limited
York House 45, Seymour Street, London. W1H 7LX
info@britishland.com / Tel: +44 20 7486 4466

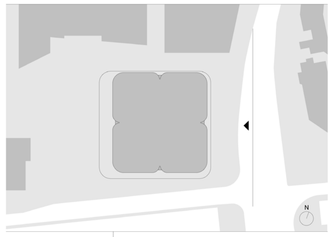

GRAPHIC SCALE	0 3M 6M 15M
SCALE	1 : 300 (A1)
AUTHOR	3XN
REVISION	**P2**
ISSUE DATE	**18/11/2024**
DRAWING TITLE	East Elevation - Proposed
DRAWING NUMBER	ET-DR-A-30012