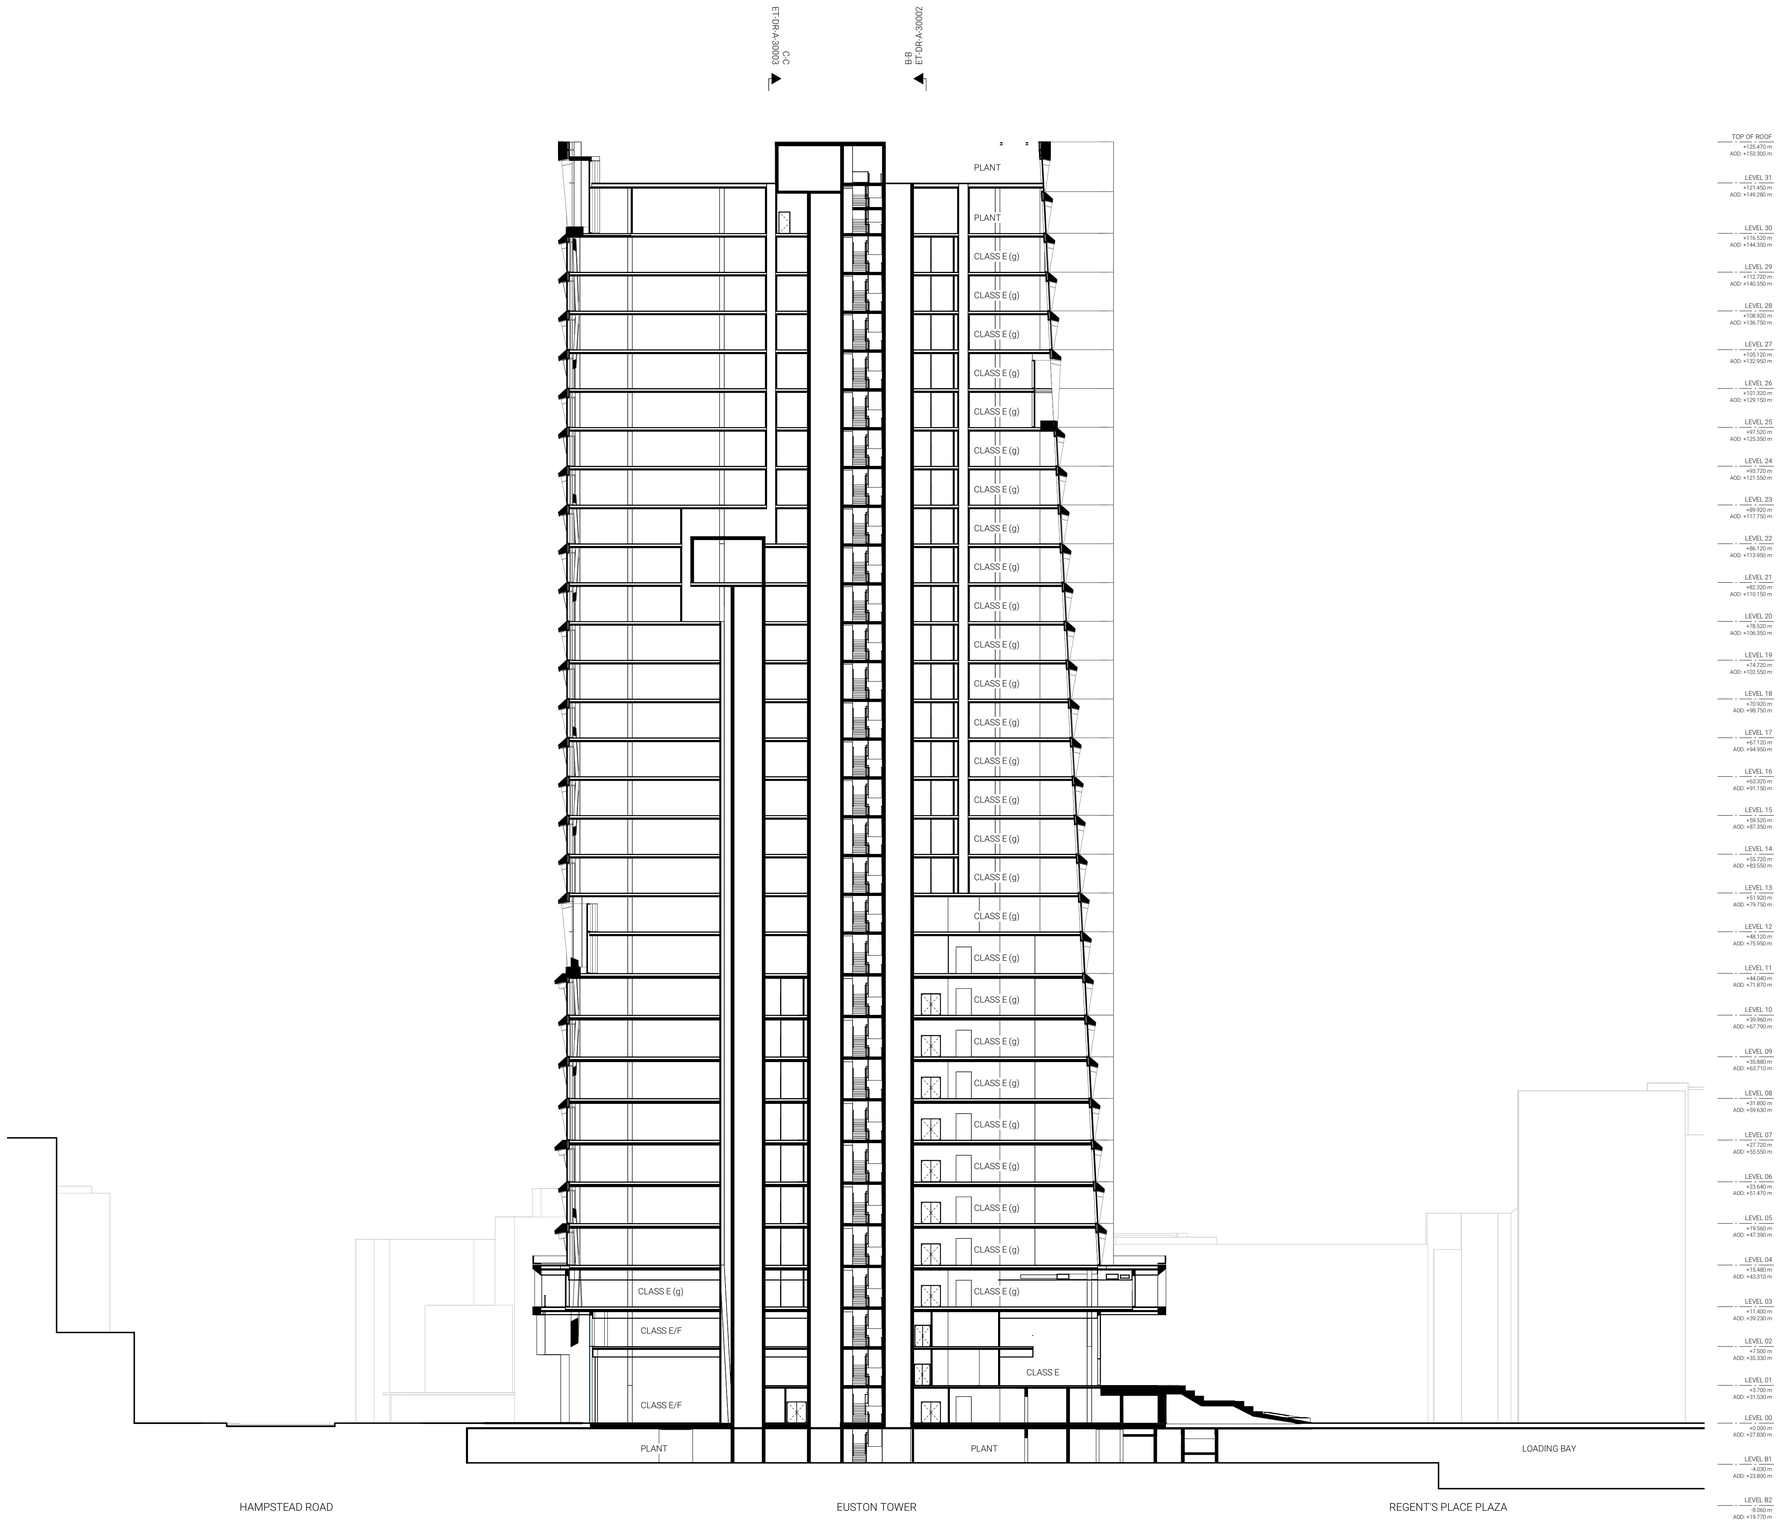

Euston Tower

Notes

1. Do not scale drawings. Dimensions govern.
2. All dimensions are in millimeters unless noted otherwise.
3. All dimensions shall be verified on site before proceeding.
4. The author shall be notified in writing of any discrepancies.
5. This drawing is protected by copyright.
6. Façade modulation shown as indicative.

Revisions:

P1: Planning Submission

-
-
-
-
-
-
-
-
-
-
-
-
-
-
-

3XN

PROJECT NAME	**EUSTON TOWER**
AUTHOR PROJECT NUMBER	**1312**
PROJECT PHASE	**PLANNING APPLICATION**
CLIENT	

British Land Property Management Limited
York House 45, Seymour Street, London. W1H 7LX
info@britishland.com / Tel: +44 20 7486 4466

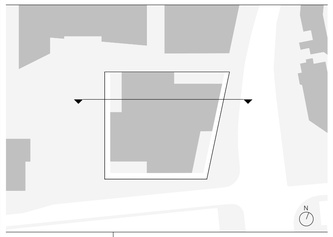

GRAPHIC SCALE	0 3M 6M 15M
SCALE	**1 : 300 (A1)**
AUTHOR	**3XN**
REVISION	**P1**
ISSUE DATE	**01/12/23**
DRAWING TITLE	**Section D-D - Proposed**
DRAWING NUMBER	ET-DR-A-30004